FilmL.A., Inc.
6255 W Sunset Blvd, 12th Floor
Hollywood, CA 90028
t: (213)977-8600 - f: (213)977-8601
www.filmla.com

Summary Information

Permit No: F00144119-B **Type of Permit:** FILMING **Release Date:** 10/28/2018

Production Company PINEAPPLE HARVEST, INC

Insured Company Name PINEAPPLE HARVEST, INC

Contact Phone No. 1 123456
Contact Phone No. 2
Fax
Address 1041 NORTH FORMOSA
WEST HOLLYWOOD, California
90046

Production Title PINEAPPLE HARVEST

Type of Production TV Drama

Producer Stephanie Meuer

Director Scott Aukerman

1st AD Cassandra Laymon

Production Manager Charlie Dibe

FilmL.A. Coordinator Melissa Levine

Location Manager ERIC FIERSTEIN
Primary Phone Mobile - 310-871-2411
Secondary Phone

Location Assistant N/A N/A
Primary Phone Mobile - 000-000-0000
Secondary Phone

Fees

Posting 1800	$414.00
Posting Max	$483.00
Notification Charge	$252.00
LA CITY LANE AND STREET CLOSURE FEE	$312.00
FILMLA NON-REFUNDABLE FILM PERMIT RIDER FEE	$109.00
LA CITY FIRE SAFETY OFFICER	$1,700.00

Total Permit Fee $3,270.00

Number of Locations 1

NOT A PERMIT

FilmL.A., Inc.
6255 W Sunset Blvd, 12th Floor
Hollywood, CA 90028
t: (213)977-8600 - f: (213)977-8601
www.filmla.com

Summary Information — Location

Permit Number	F00144119-B	**Location Manager**	ERIC FIERSTEIN
Production Company	PINEAPPLE HARVEST, INC	Primary Phone	Mobile - 310-871-2411
Insured Company	PINEAPPLE HARVEST, INC	Secondary Phone	
Production Title	PINEAPPLE HARVEST		

Location Address 3515 Wilshire Blvd, Los Angeles, CA, 90010

Location Type Hotel

Film Dates 10/29/2018 - 10/29/2018 05:00 - 23:59 1 day

Open or Closed to the Public Open

Generic Conditions

*LAFD UFSO: Company must contact FilmL.A. for extension of the Uniformed Fire Safety Officers' hours. During normal business hours, UFSO must also inform the LAFD Film desk of the extension.
Community Survey Obtained
Must Maintain 5' Clearance on Sidewalks/Walkways
Must maintain local/emergency access
No cast or crew parking on area streets
No interference with merchant activity.
Number of uniformed officers listed on the permit is a minimum requirement. Permittee remains responsible for deploying a sufficient number of uniformed officers to provide traffic and crowd control to ensure the safety of the film crew and the public.
Traffic Officers Required

Please see attached document Wilshire btwn Ardmore - Normandie NS Curb - Pineapple Harvest.pdf

Equipment on Location

Type	Quantity
5 or 10 ton trucks	6
Cast/Crew vehicles	85
Catering Truck	2
Condors	1
Cube Trucks	4
Generator	1
Honey Wagons	2
Motor Homes	2
Picture vehicles	5
Portable restrooms	2
Stakebed Trucks	2

Personnel on Location

Type	Quantity
Cast	10
Crew	95
Extras	20
LA City UFSO assigned	43786
Off-Duty/Retired LAPD Officer(s)	2

NOT A PERMIT

FilmL.A., Inc.
6255 W Sunset Blvd, 12th Floor
Hollywood, CA 90028
t: (213)977-8600 - f: (213)977-8601
www.filmla.com

Summary Information — Location

Permit Number	F00144119-B	**Location Manager**	ERIC FIERSTEIN
Production Company	PINEAPPLE HARVEST, INC	Primary Phone	Mobile - 310-871-2411
Insured Company	PINEAPPLE HARVEST, INC	Secondary Phone	
Production Title	PINEAPPLE HARVEST		

Trailers	6
Vans	6

Filming Activities Camera in car; Drive by; Drive ups & away; Equipment on property; Equipment on sidewalk, in curb lane & across street; Exterior Dialogue; Exterior establishing shots; Exterior motion without sound; Intermittent pedestrian control; Intermittent traffic control - 2 minute standard (except 0700-0900 hrs & 1500-1900 hrs); Wetdown; Filming in Hotel rooms. (Filming in one on the 12th floor and using other rooms on that floor for equipment No generator on the hotel room floors / no tie-in's necessary / only plug-in's to house power (very simple) Generator to be used in the valet area ;

Jurisdiction **Political:** Los Angeles City - Council District 10 **Police:** Los Angeles Police Department **Fire:** Los Angeles City

Thomas Guide **Page:** 633 **Grid:** J2

Approvals

LOS ANGELES CITY POLICE DEPARTMENT	Irene Martinez
LOS ANGELES CITY FIRE DEPARTMENT - FILM UNIT	Jeffrey Hudson
LOS ANGELES CITY DEPARTMENT OF PUBLIC WORKS	Vanessa Martin
FILML.A. CLOSURES	Yulizza Ramirez

Coordinator Note

UFSO REQUIRED
10/29; 5AM-12AM

Coordinator Note RIDER B RELEASES LOCATION

Parking

Base Camp
Location Type : Filming Location

Crew Parking
Location Type : Filming Location

Parking Notes
Catering at 3611 Wilshire Bl. - Athena parking
Additional truck parking at 694 S Hobart Bl.

Posting "No Parking" signs

E/S S ARDMORE AV., W 6TH ST. - WILSHIRE BL.
W/S S MARIPOSA AV., WILSHIRE BL. - NORTH 200'
N/S WILSHIRE BL., S ARDMORE AV. - NORMANDIE AV.

POSTING CANCELLED. FEES DUE

NO PERMIT

FilmL.A., Inc.
6255 W Sunset Blvd, 12th Floor
Hollywood, CA 90028
t: (213)977-8600 - f: (213)977-8601
www.filmla.com

Summary Information — Location

Permit Number	F00144119-B	**Location Manager**	ERIC FIERSTEIN
Production Company	PINEAPPLE HARVEST, INC	Primary Phone	Mobile - 310-871-2411
Insured Company	PINEAPPLE HARVEST, INC	Secondary Phone	
Production Title	PINEAPPLE HARVEST		

Approximate Footage 1501 - 1800 **Log Number** 220981

Date(s) 10/26/2018 to 10/26/2018 **Time(s)** 00:00 to 00:00

Posting "No Parking" signs E/S S ARDMORE AV., W 6TH ST. - WILSHIRE BL.
W/S S MARIPOSA AV., WILSHIRE BL. - NORTH 200'
N/S WILSHIRE BL., S ARDMORE AV. - NORMANDIE AV.

Approximate Footage more than 1800 **Log Number** 221153

Date(s) 10/29/2018 to 10/29/2018 **Time(s)** 00:00 to 00:00

Lane / Full Closure N/S CURB LANE WILSHIRE BL., S ARDMORE AV. - NORMANDIE AV.

Approximate Footage 0 - 300

Date(s) 10/29/2018 to 10/29/2018 **Time(s)** 07:00 to 23:59

NOT A PERMIT

Permit #F00144119-B

W20-1 W20-5 W1-6 (L) C30(CA) R3-7

ALL TRAFFIC CONTROL WILL BE INSTALLED TO MEET OR EXCEED THE LATEST CA-MUTCD MINIMUM REQUIREMENTS

Ⓢ TRAFFIC SIGNAL

● TRAFFIC CONE

TYPE I W/ SIGN

FLASHING ARROW SIGN (FAS)

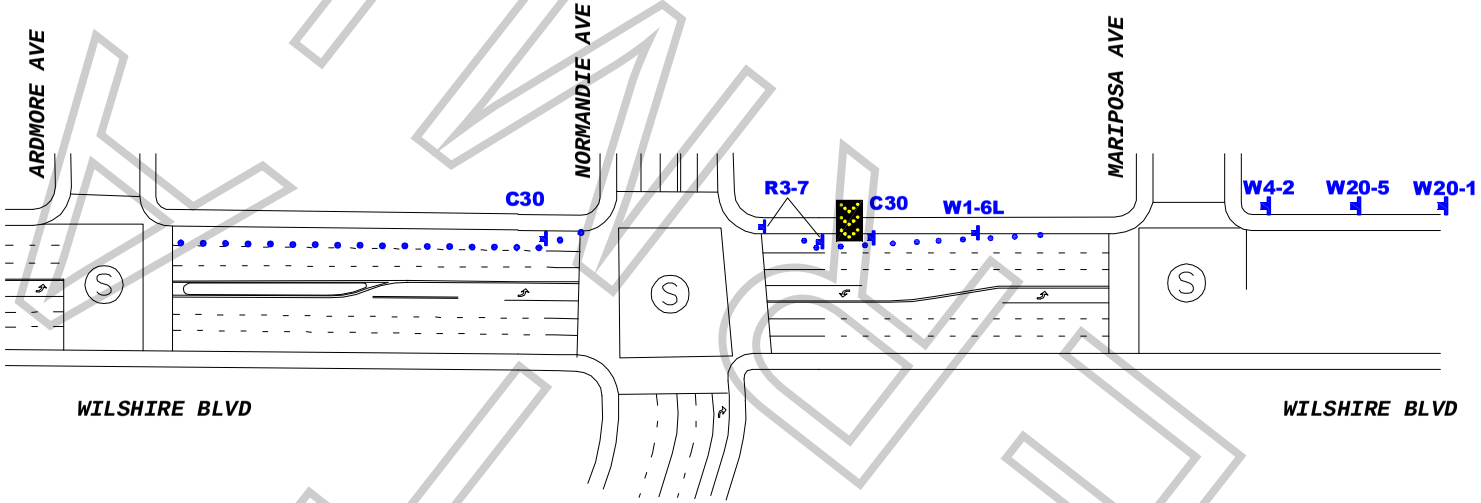

WORK ZONE TRAFFIC CONTROL PLAN
GENERAL NOTES

1. DATE/TIME: 10-29-18 FROM 07:00 HOURS TO 23:59 HOURS.

2. ALL SIGNING, STRIPING, AND TRAFFIC CONTROL DEVICES SHALL CONFORM TO THE (CURRENT) STATE OF CALIFORNIA DEPARTMENT OF TRANSPORTATION (CALTRANS) STANDARD PLANS AND STANDARD SPECIFICATIONS, CALIFORNIA MUTCD, AND ANY ADDENDUMS THERETO, AND AS SHOWN ON THESE PLANS, SYMBOLS AND ABBREVIATIONS USED ARE SHOWN ON CALTRANS STANDARD PLANS.
3. THERE WILL BE NO INTERFERENCE WITH TRAFFIC SIGNALS OR CROSSWALKS.
4. CONES WILL BE 28" MINIMUM HEIGHT AND HAVE REFLECTORIZED SLEEVES FOR NIGHT WORK.
5. POLICE WILL DIRECT TRAFFIC IF NECESSARY.

TCP FOR: PINEAPPLE HARVEST

LOCATION: N/S CURB - WILSHIRE
FROM ARDMORE TO NORMANDIE
LOS ANGELES, CALIFORNIA

CONTACT: ERIC FIERSTEIN
PH# 310.871.2411
TIM BALLOU
OFFICE# 213.763.9000

JCL TRAFFIC SERVICES
(213) 622-9775
C31-CA Lic # 805357

DATE REVISIONS

DRAFTER: E. RAMIREZ
SCALE: N.T.S.
FILM LA: MELISSA LEVINE

KINGDOM